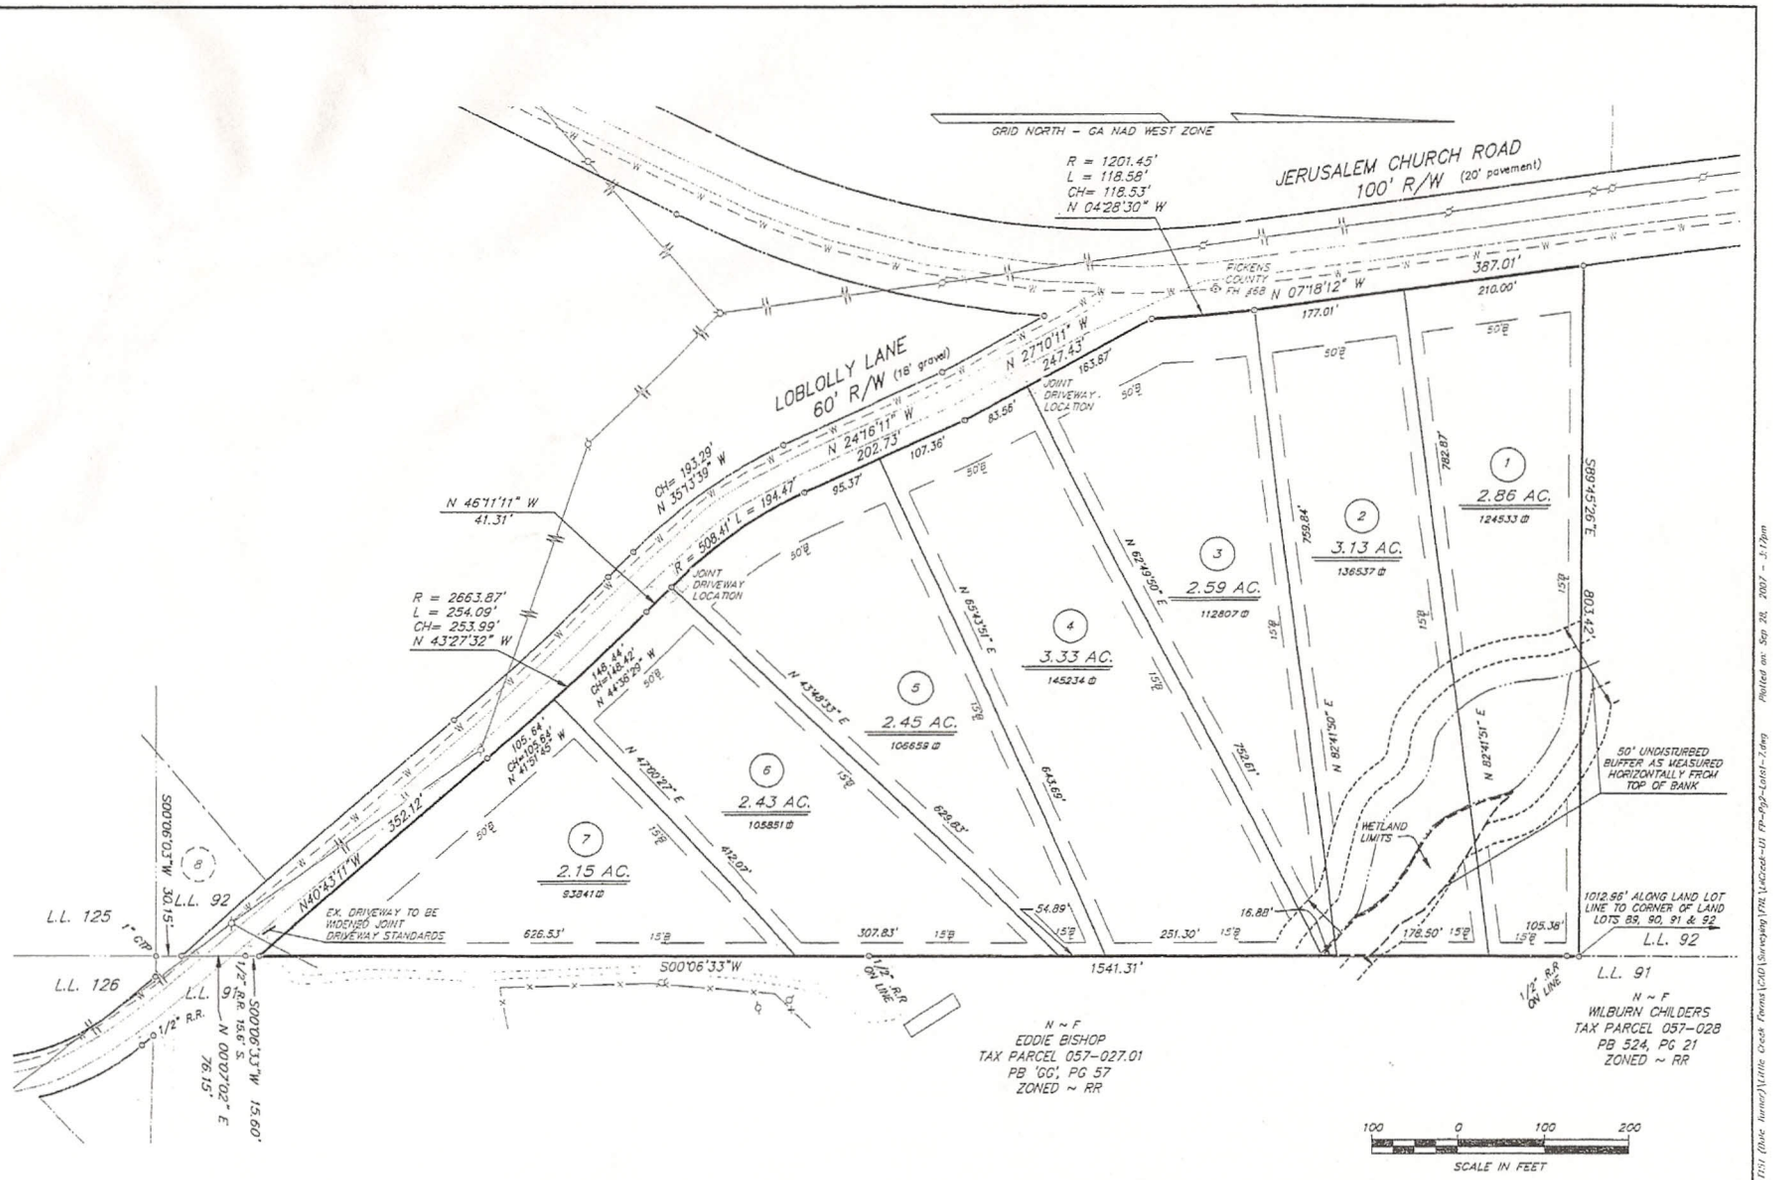

GEORGIA REGISTERED 2648 LAND SURVEYOR SCOTT L. REECE

DATE	: 3/30/07	REVISIONS
SCALE	: 1"=100'	9/14/07 REV. #1
DRAWN BY	: SJJ	
CHECKED BY	: SLR	
FIELD BOOK	: N/A	

Gaskins
ENGINEERING • SURVEYING • LAND PLANNING • ENVIRONMENTAL
1300 Oakside Drive, Suite 4
Canton, Georgia 30114
www.gaskinsurvey.com
Phone: (770) 479-9698
Fax: (770) 479-7943

FINAL PLAT FOR:

LITTLE CREEK FARMS
UNIT 1

LOCATED IN L.L. 92
23rd DISTRICT, 2nd SECTION
PICKENS COUNTY, GA.

SHEET 2 OF 10

DRIVEWAY NOTES:
1. DRIVEWAYS ARE TO BE INSTALLED PER LOCATIONS SHOWN ON THIS PLAT AND MUST BE APPROVED BY PICKENS COUNTY RIGHT-OF-WAY DEPARTMENT.
2. DRIVEWAYS ARE TO BE INSTALLED PER DETAIL ON PAGE 1 OF FINAL PLAT.

Plotted By: Kim Penley Drawing name: Q:\T151 (Dale Turner)\Little Creek Farms\CAD\Surveying\FHL\LeCreek-U1 FP-PgP-Lots1-7.dwg Plotted on: Sep 28, 2007 - 3:17pm